


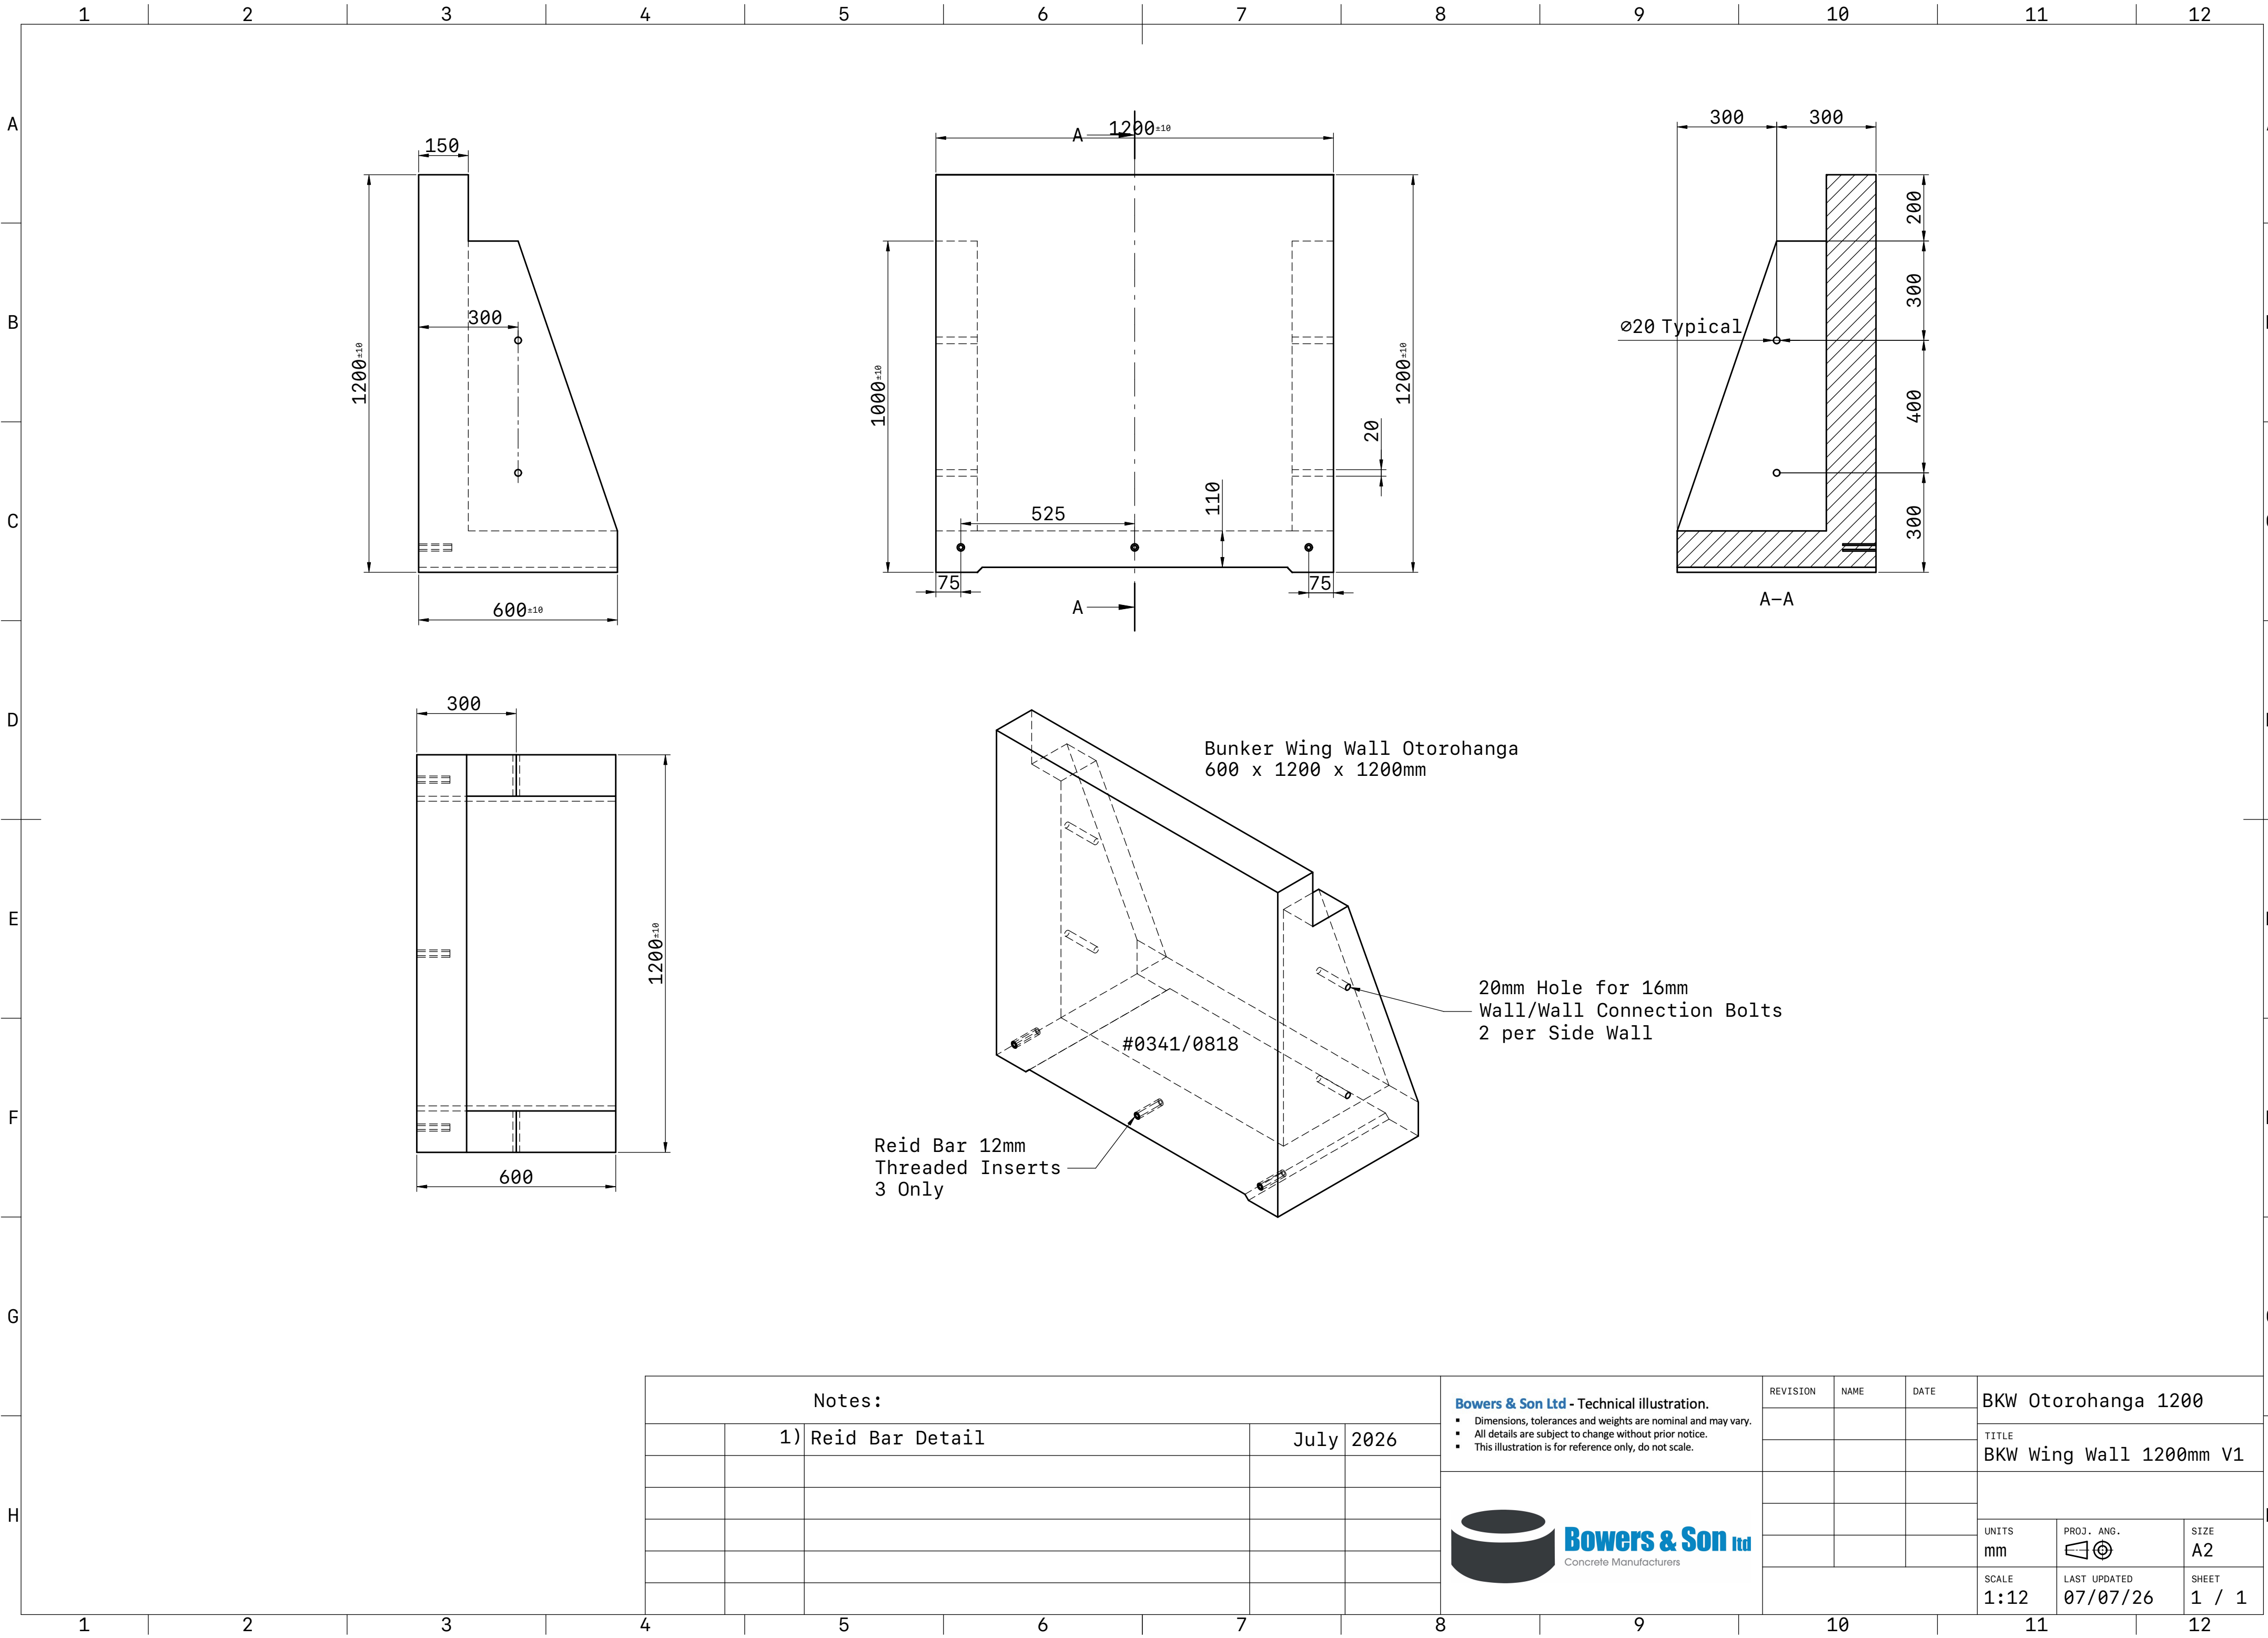

Notes:


1) Reid Bar Detail


July 2026

- Bowers & Son Ltd - Technical illustration.
- Dimensions, tolerances and weights are nominal and may vary.
- All details are subject to change without prior notice.
- This illustration is for reference only, do not scale.



REVISION	NAME	DATE	BKW Otorohanga 1200		
			TITLE		
			BKW Wing Wall 1200mm V1		
			UNITS	PROJ. ANG.	SIZE
			mm		A2
			SCALE	LAST UPDATED	SHEET
			1:12	07/07/26	1 / 1

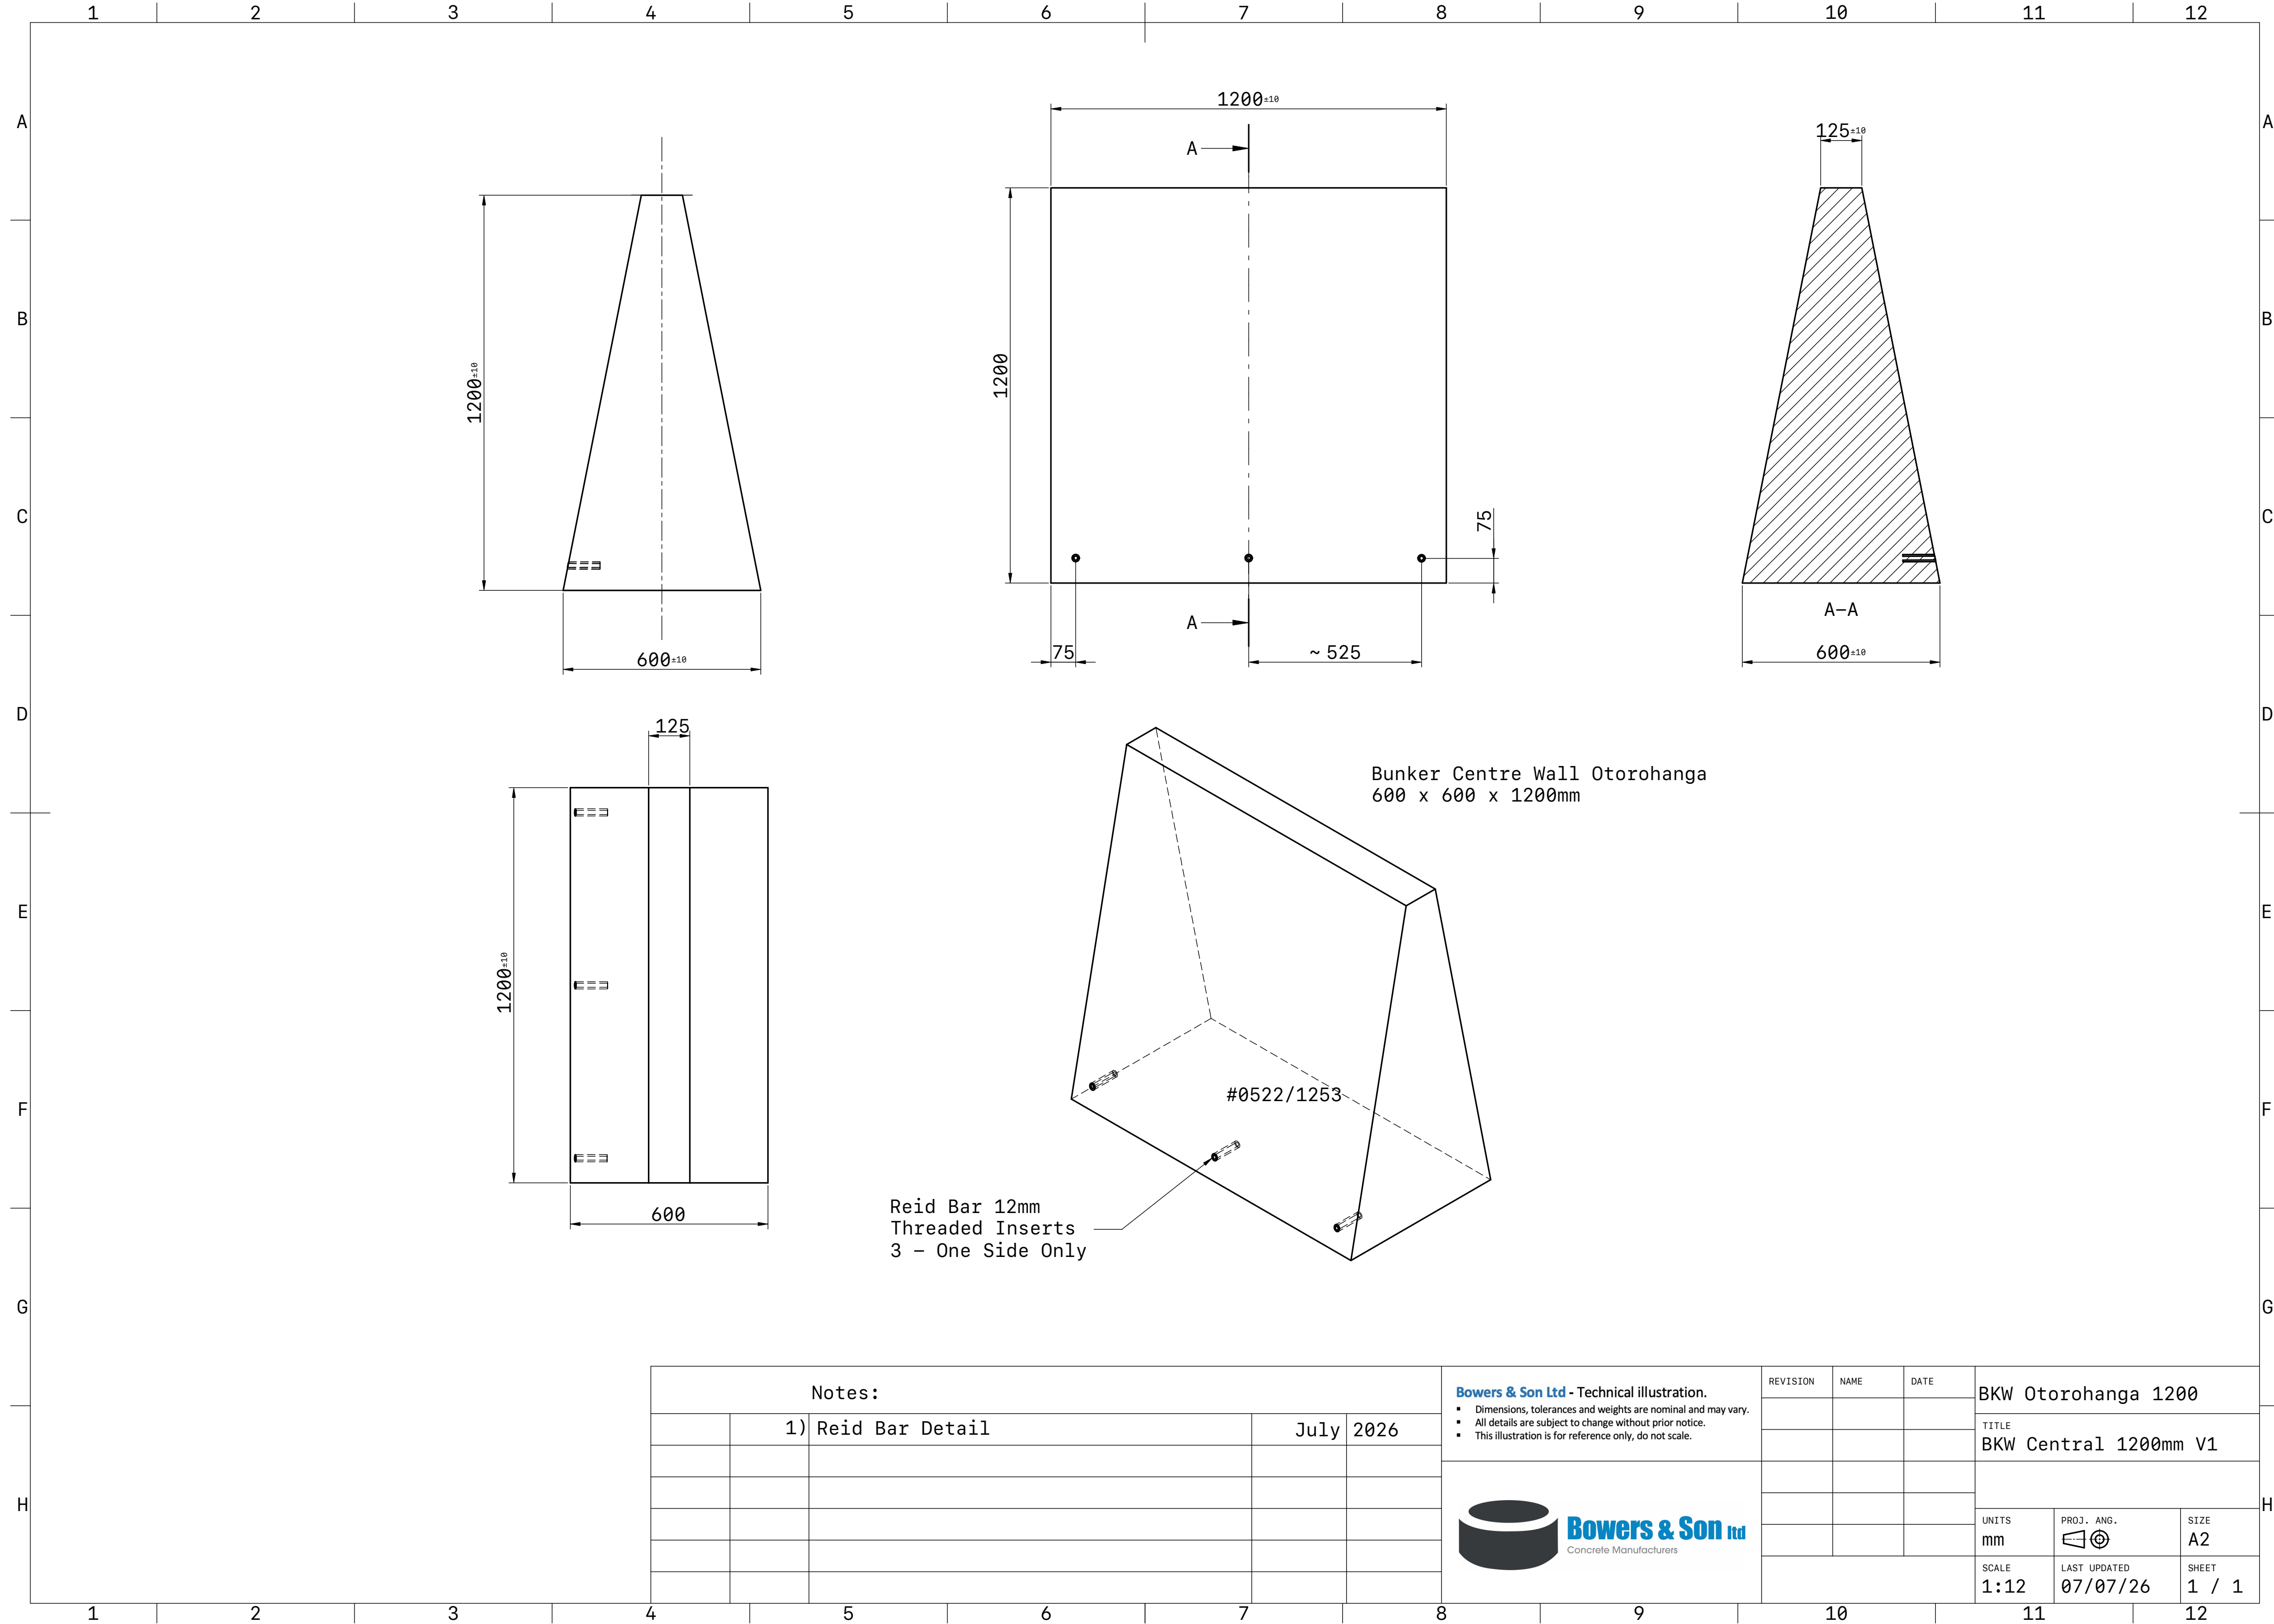

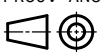Notes:				Bowers & Son Ltd - Technical illustration.			REVISION	NAME	DATE	BKW Otorohanga 1200		
	1)	Reid Bar Detail	July 2026	 Bowers & Son Ltd Concrete Manufacturers						TITLE BKW Central 1200mm V1		
										UNITS mm	PROJ. ANG. 	SIZE A2
										SCALE 1:12	LAST UPDATED 07/07/26	SHEET 1 / 1