
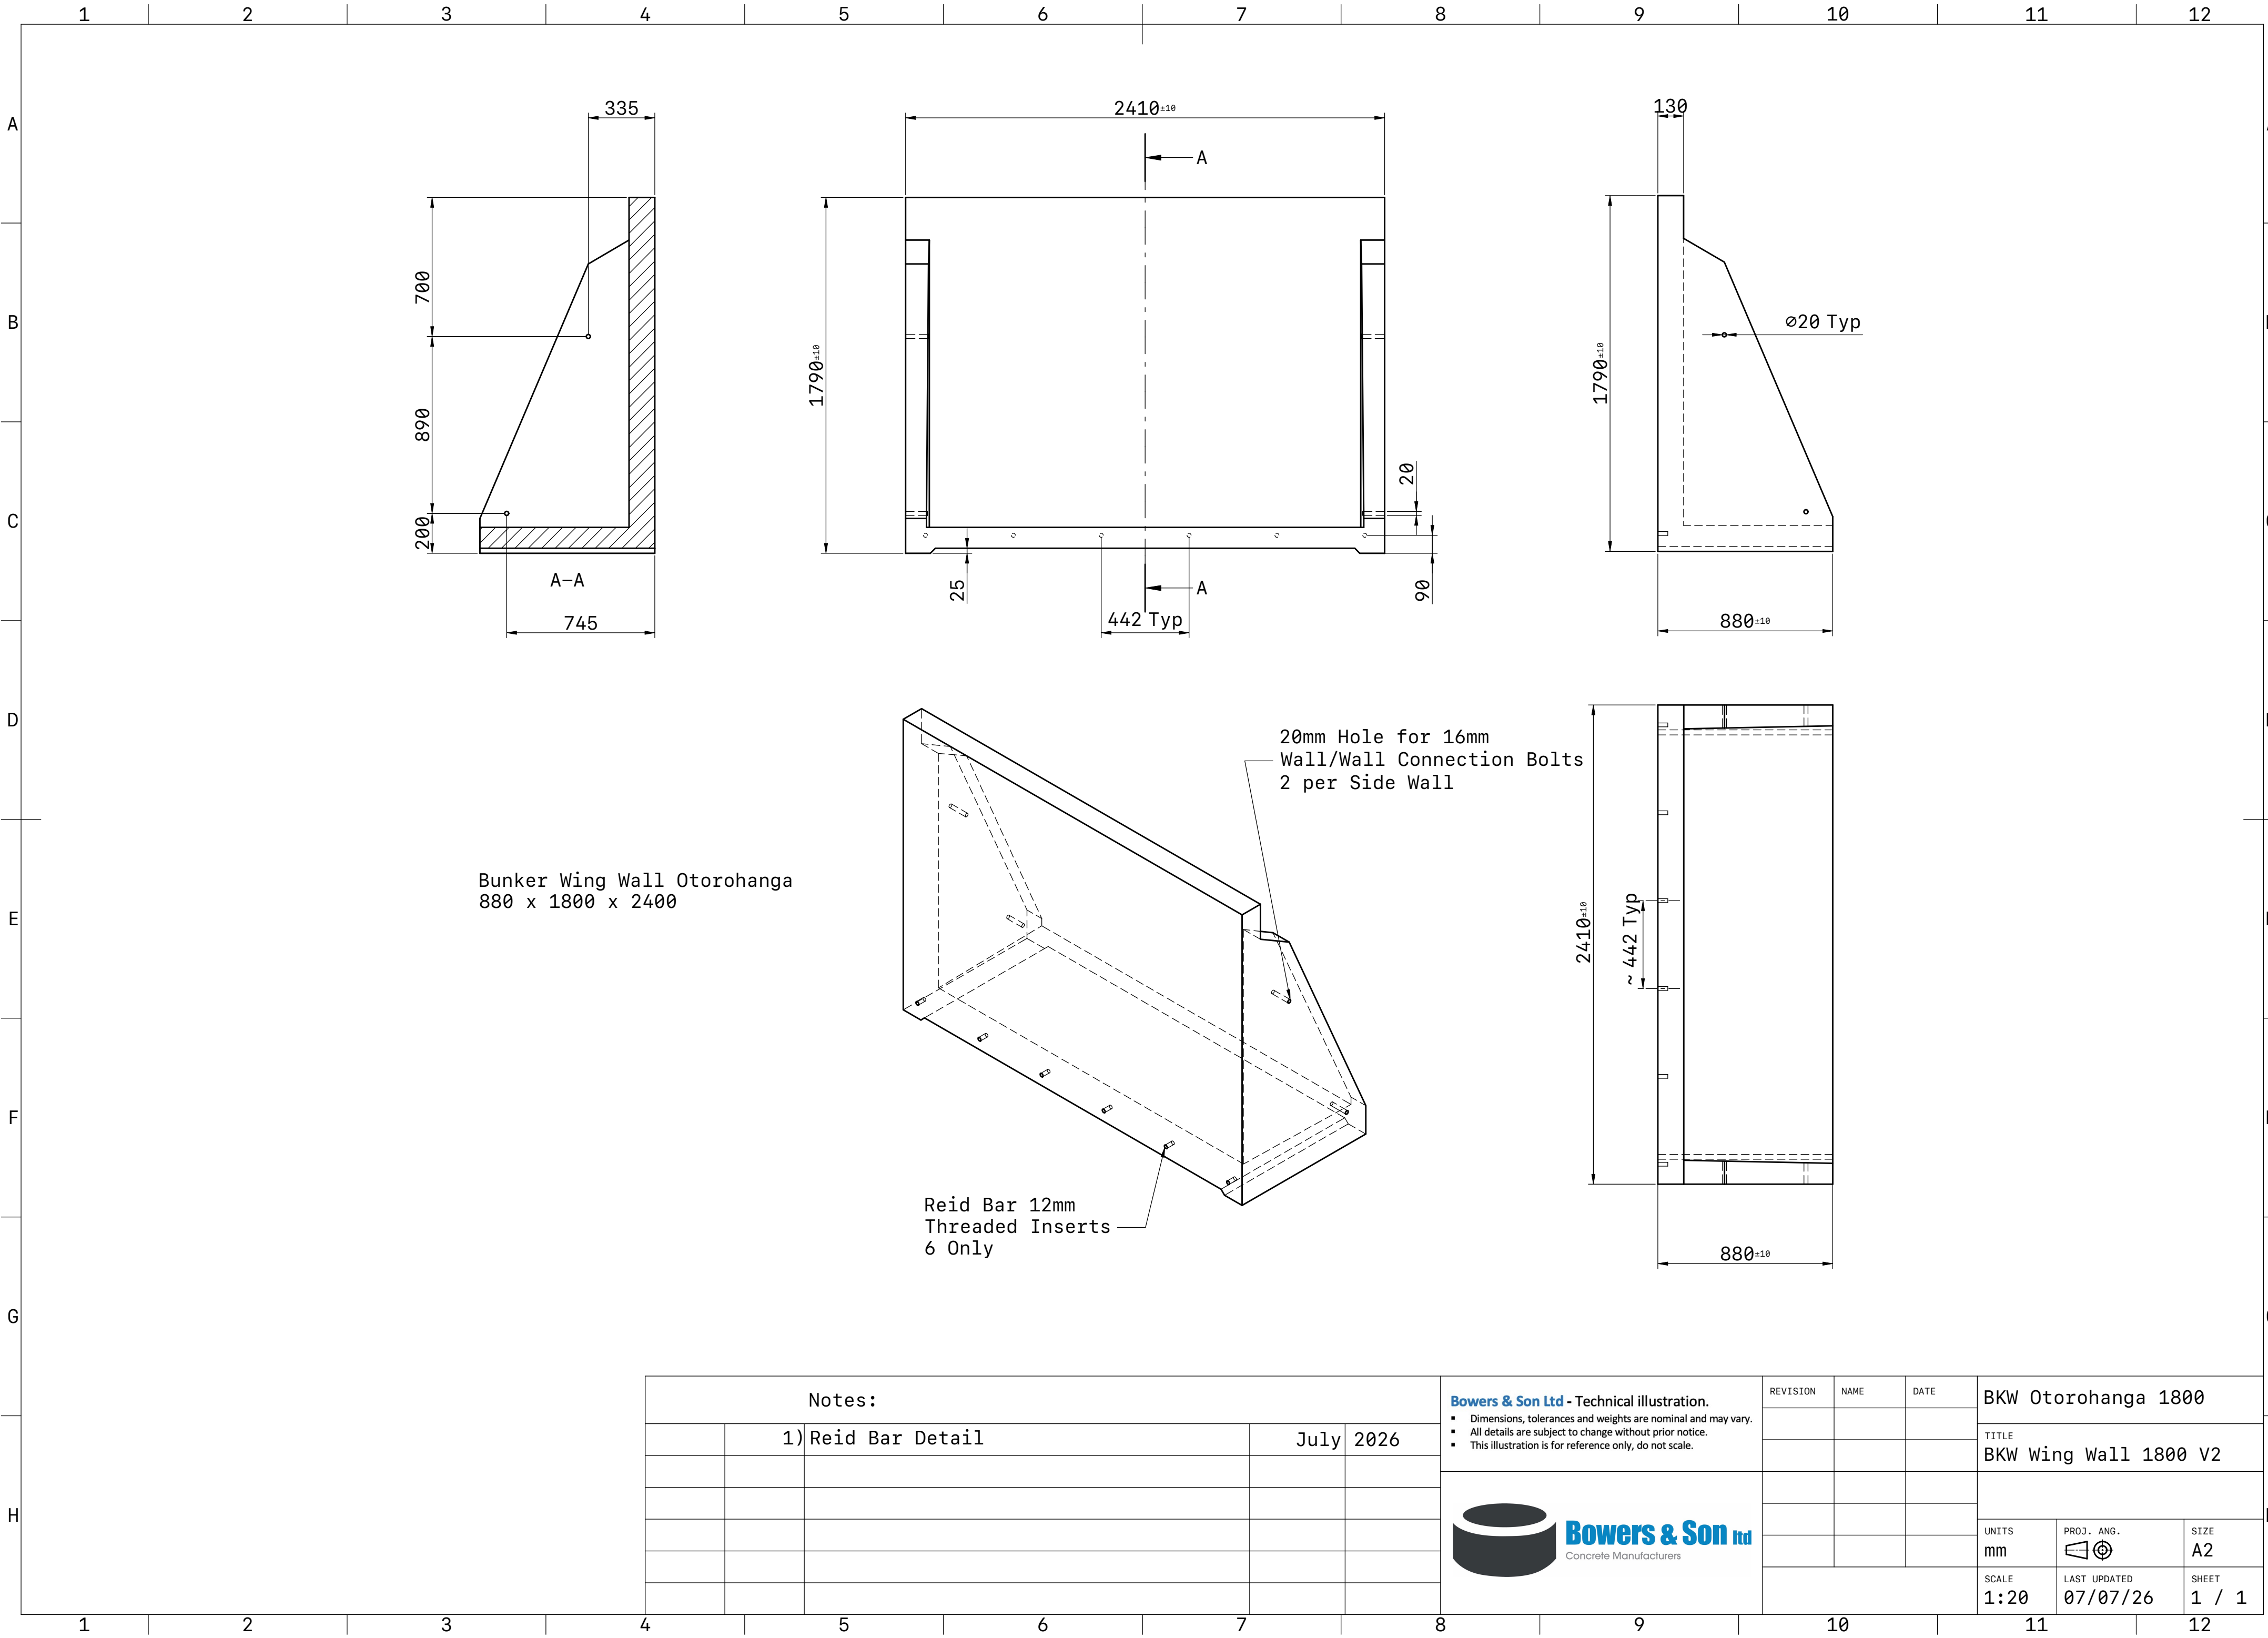


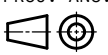


Bunker Wing Wall Otorohanga
880 x 1800 x 2400

20mm Hole for 16mm
Wall/Wall Connection Bolts
2 per Side Wall

Reid Bar 12mm
Threaded Inserts
6 Only

Notes:				Bowers & Son Ltd - Technical illustration. ▪ Dimensions, tolerances and weights are nominal and may vary. ▪ All details are subject to change without prior notice. ▪ This illustration is for reference only, do not scale.			REVISION	NAME	DATE	BKW Otorohanga 1800		
	1)	Reid Bar Detail	July 2026							TITLE BKW Wing Wall 1800 V2		
												
										UNITS mm	PROJ. ANG. 	SIZE A2
										SCALE 1:20	LAST UPDATED 07/07/26	SHEET 1 / 1

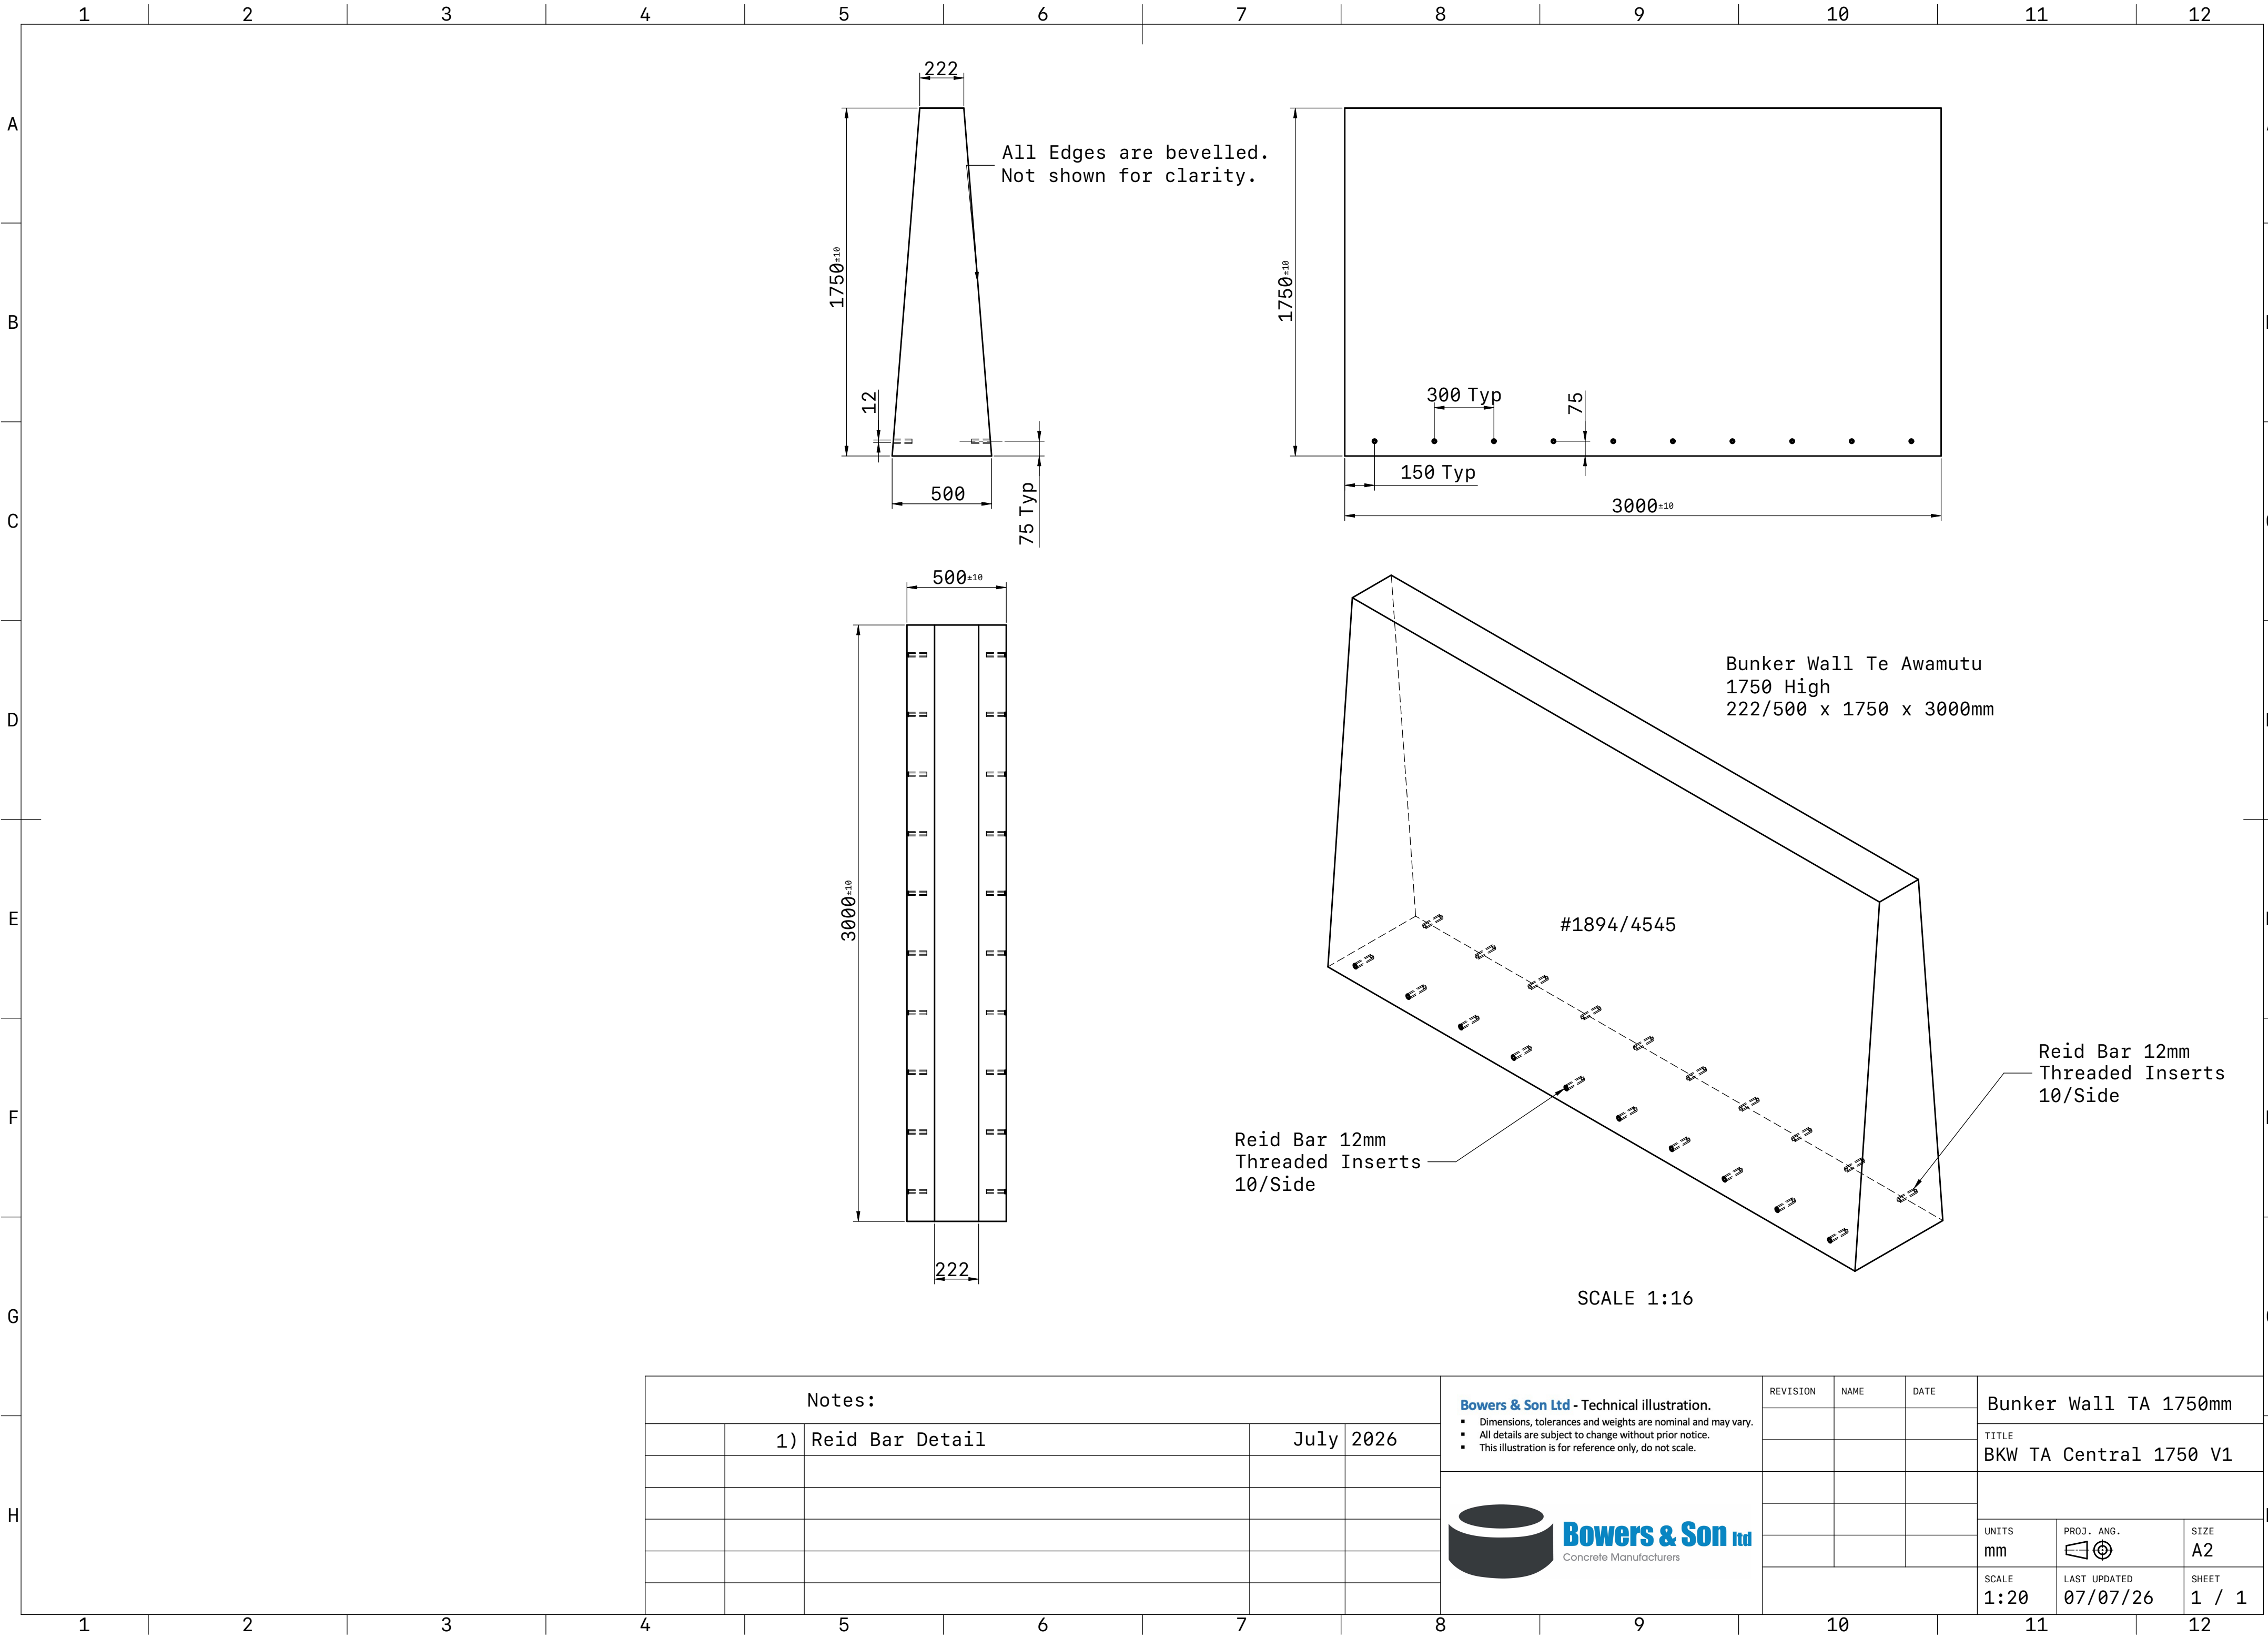

Notes:				Bowers & Son Ltd - Technical illustration.			REVISION	NAME	DATE	Bunker Wall TA 1750mm		
	1)	Reid Bar Detail	July 2026	Bowers & Son Ltd Concrete Manufacturers						TITLE		
										BKW TA Central 1750 V1		
										UNITS	PROJ. ANG.	SIZE
										mm		A2
										SCALE	LAST UPDATED	SHEET
										1:20	07/07/26	1 / 1