


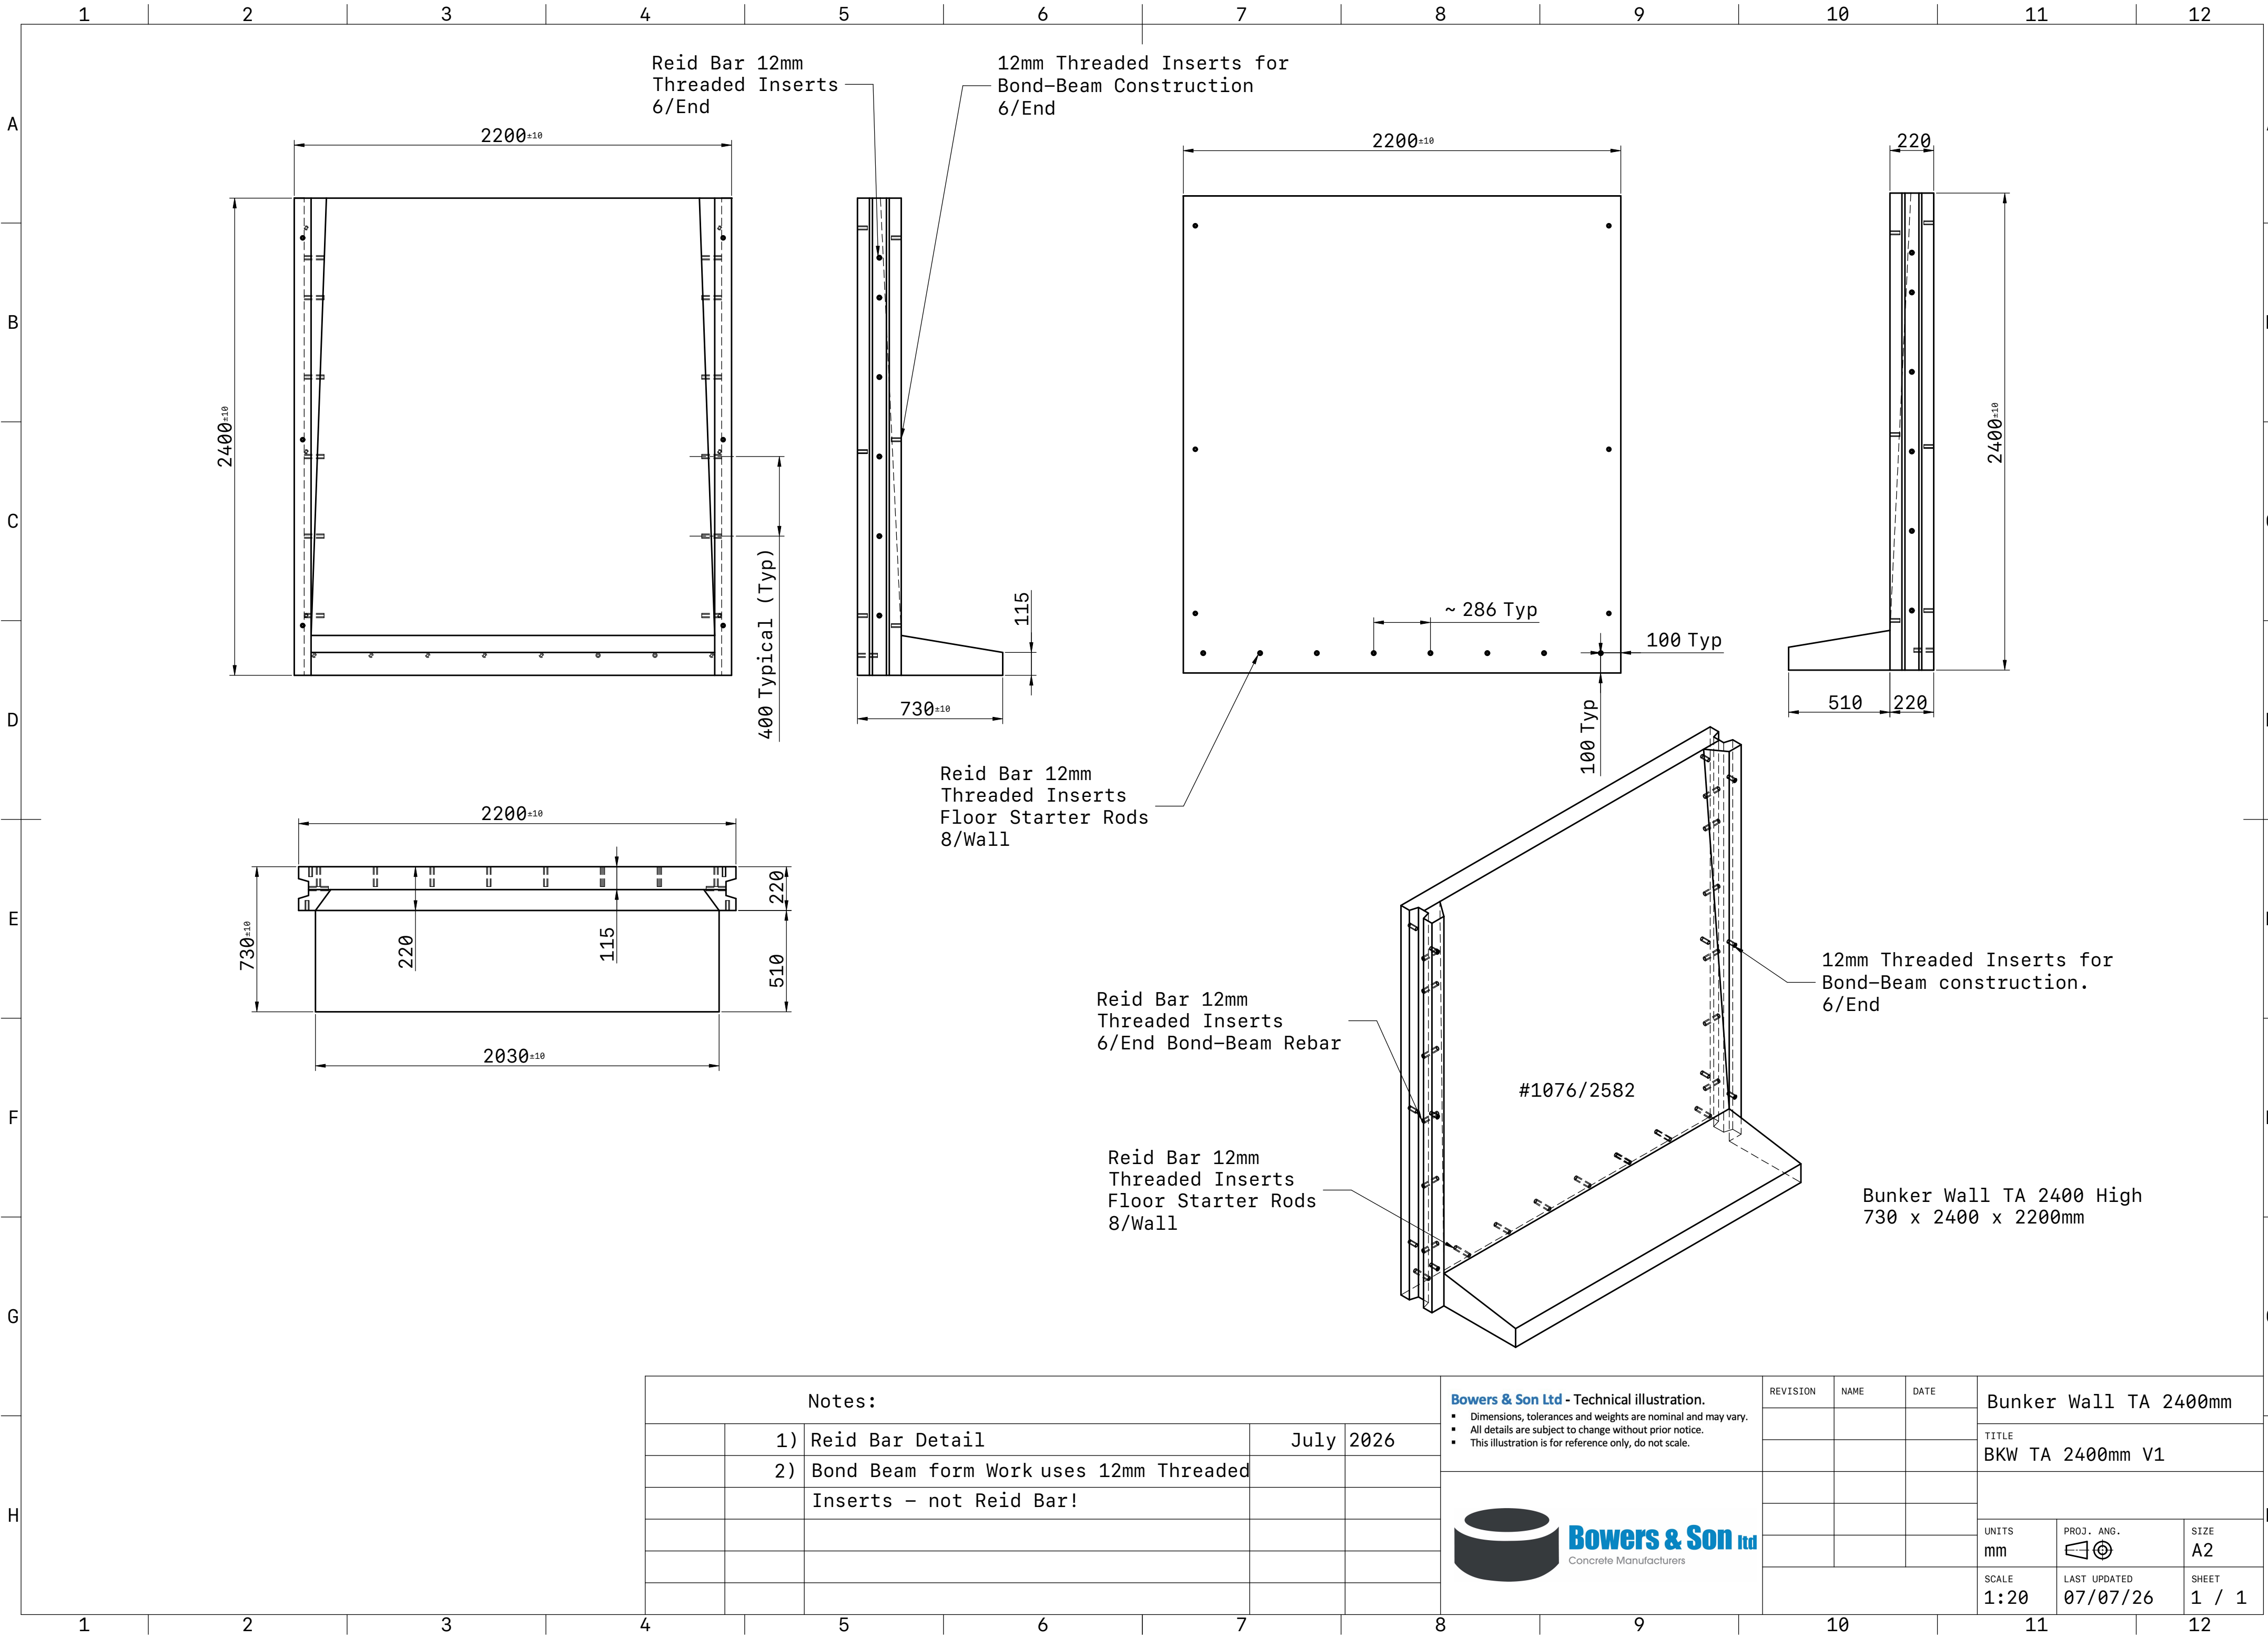


Notes:			
1)	Reid Bar Detail	July	2026
2)	Bond Beam form Work uses 12mm Threaded Inserts - not Reid Bar!		

Bowers & Son Ltd - Technical illustration.

- Dimensions, tolerances and weights are nominal and may vary.
- All details are subject to change without prior notice.
- This illustration is for reference only, do not scale.

**Bowers & Son Ltd**
Concrete Manufacturers

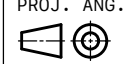REVISION	NAME	DATE	Bunker Wall TA 2400mm		
			TITLE		
			BKW TA 2400mm V1		
			UNITS	PROJ. ANG.	SIZE
			mm		A2
			SCALE	LAST UPDATED	SHEET
			1:20	07/07/26	1 / 1