


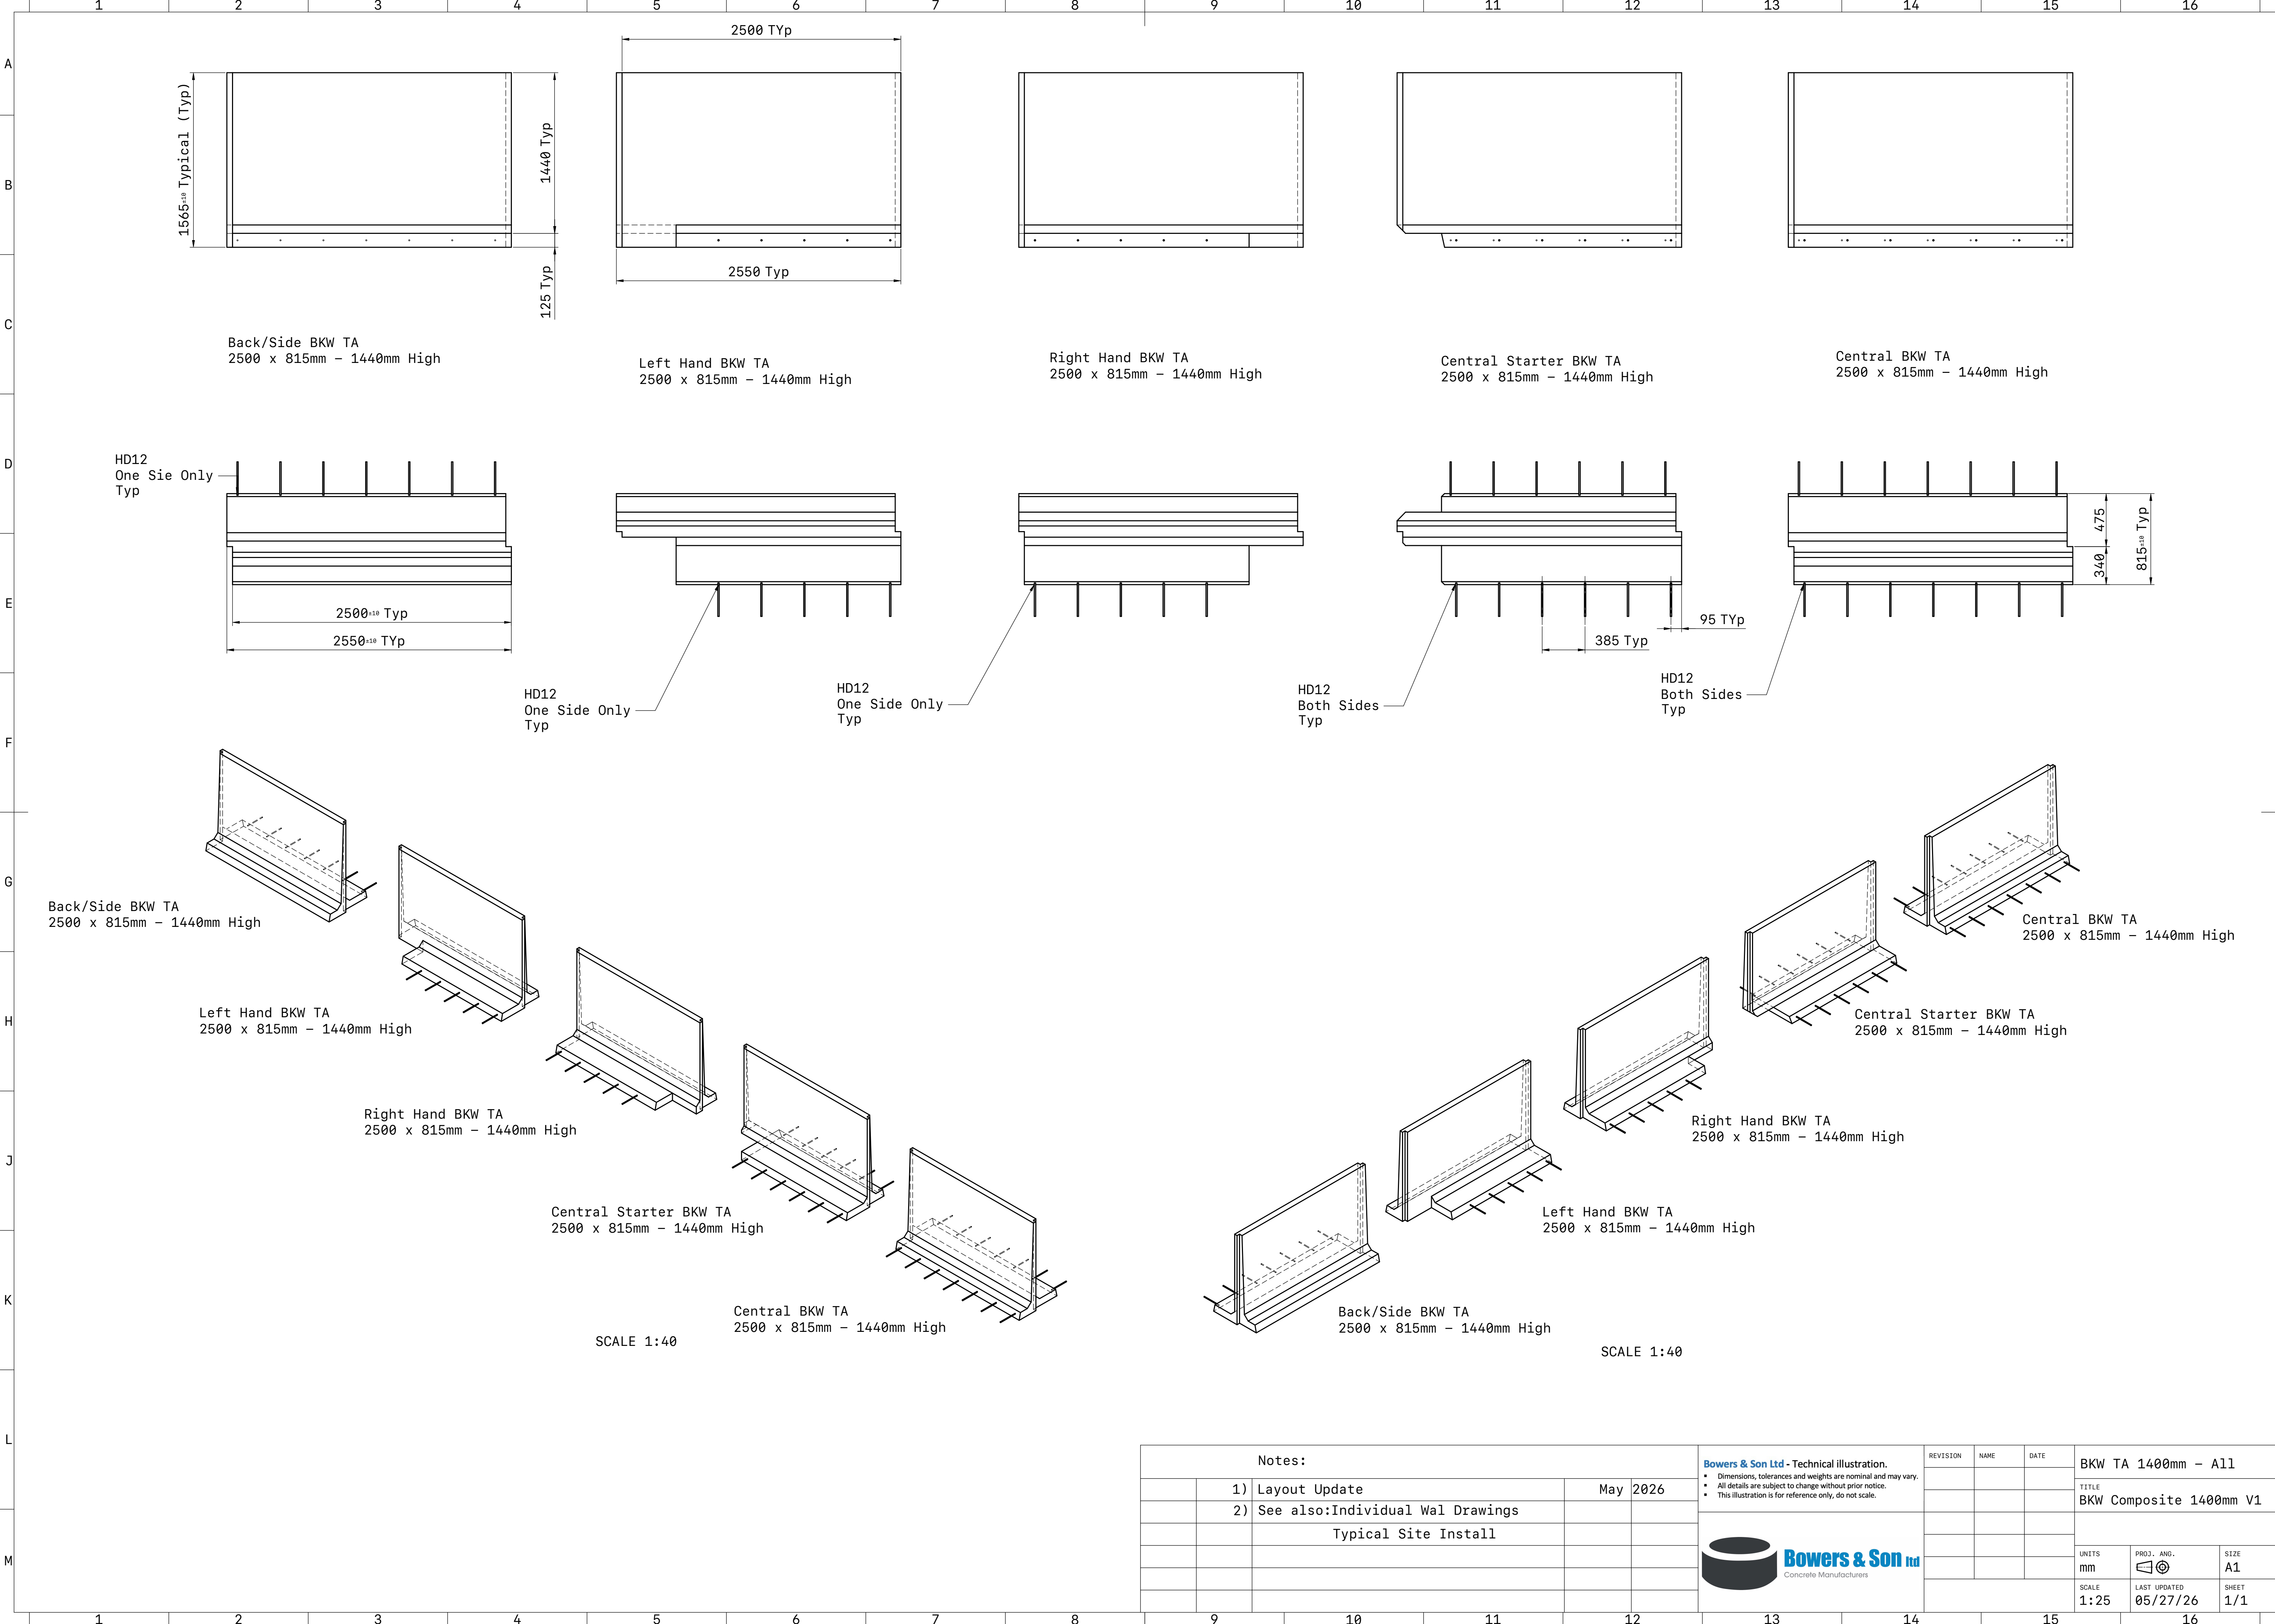

Notes:				Bowers & Son Ltd - Technical illustration.			REVISION	NAME	DATE	BKW TA 1400mm - A11		
	1)	Layout Update	May 2026	▪ Dimensions, tolerances and weights are nominal and may vary. ▪ All details are subject to change without prior notice. ▪ This illustration is for reference only, do not scale.						TITLE		
	2)	See also: Individual Wal Drawings								BKW Composite 1400mm V1		
		Typical Site Install										